


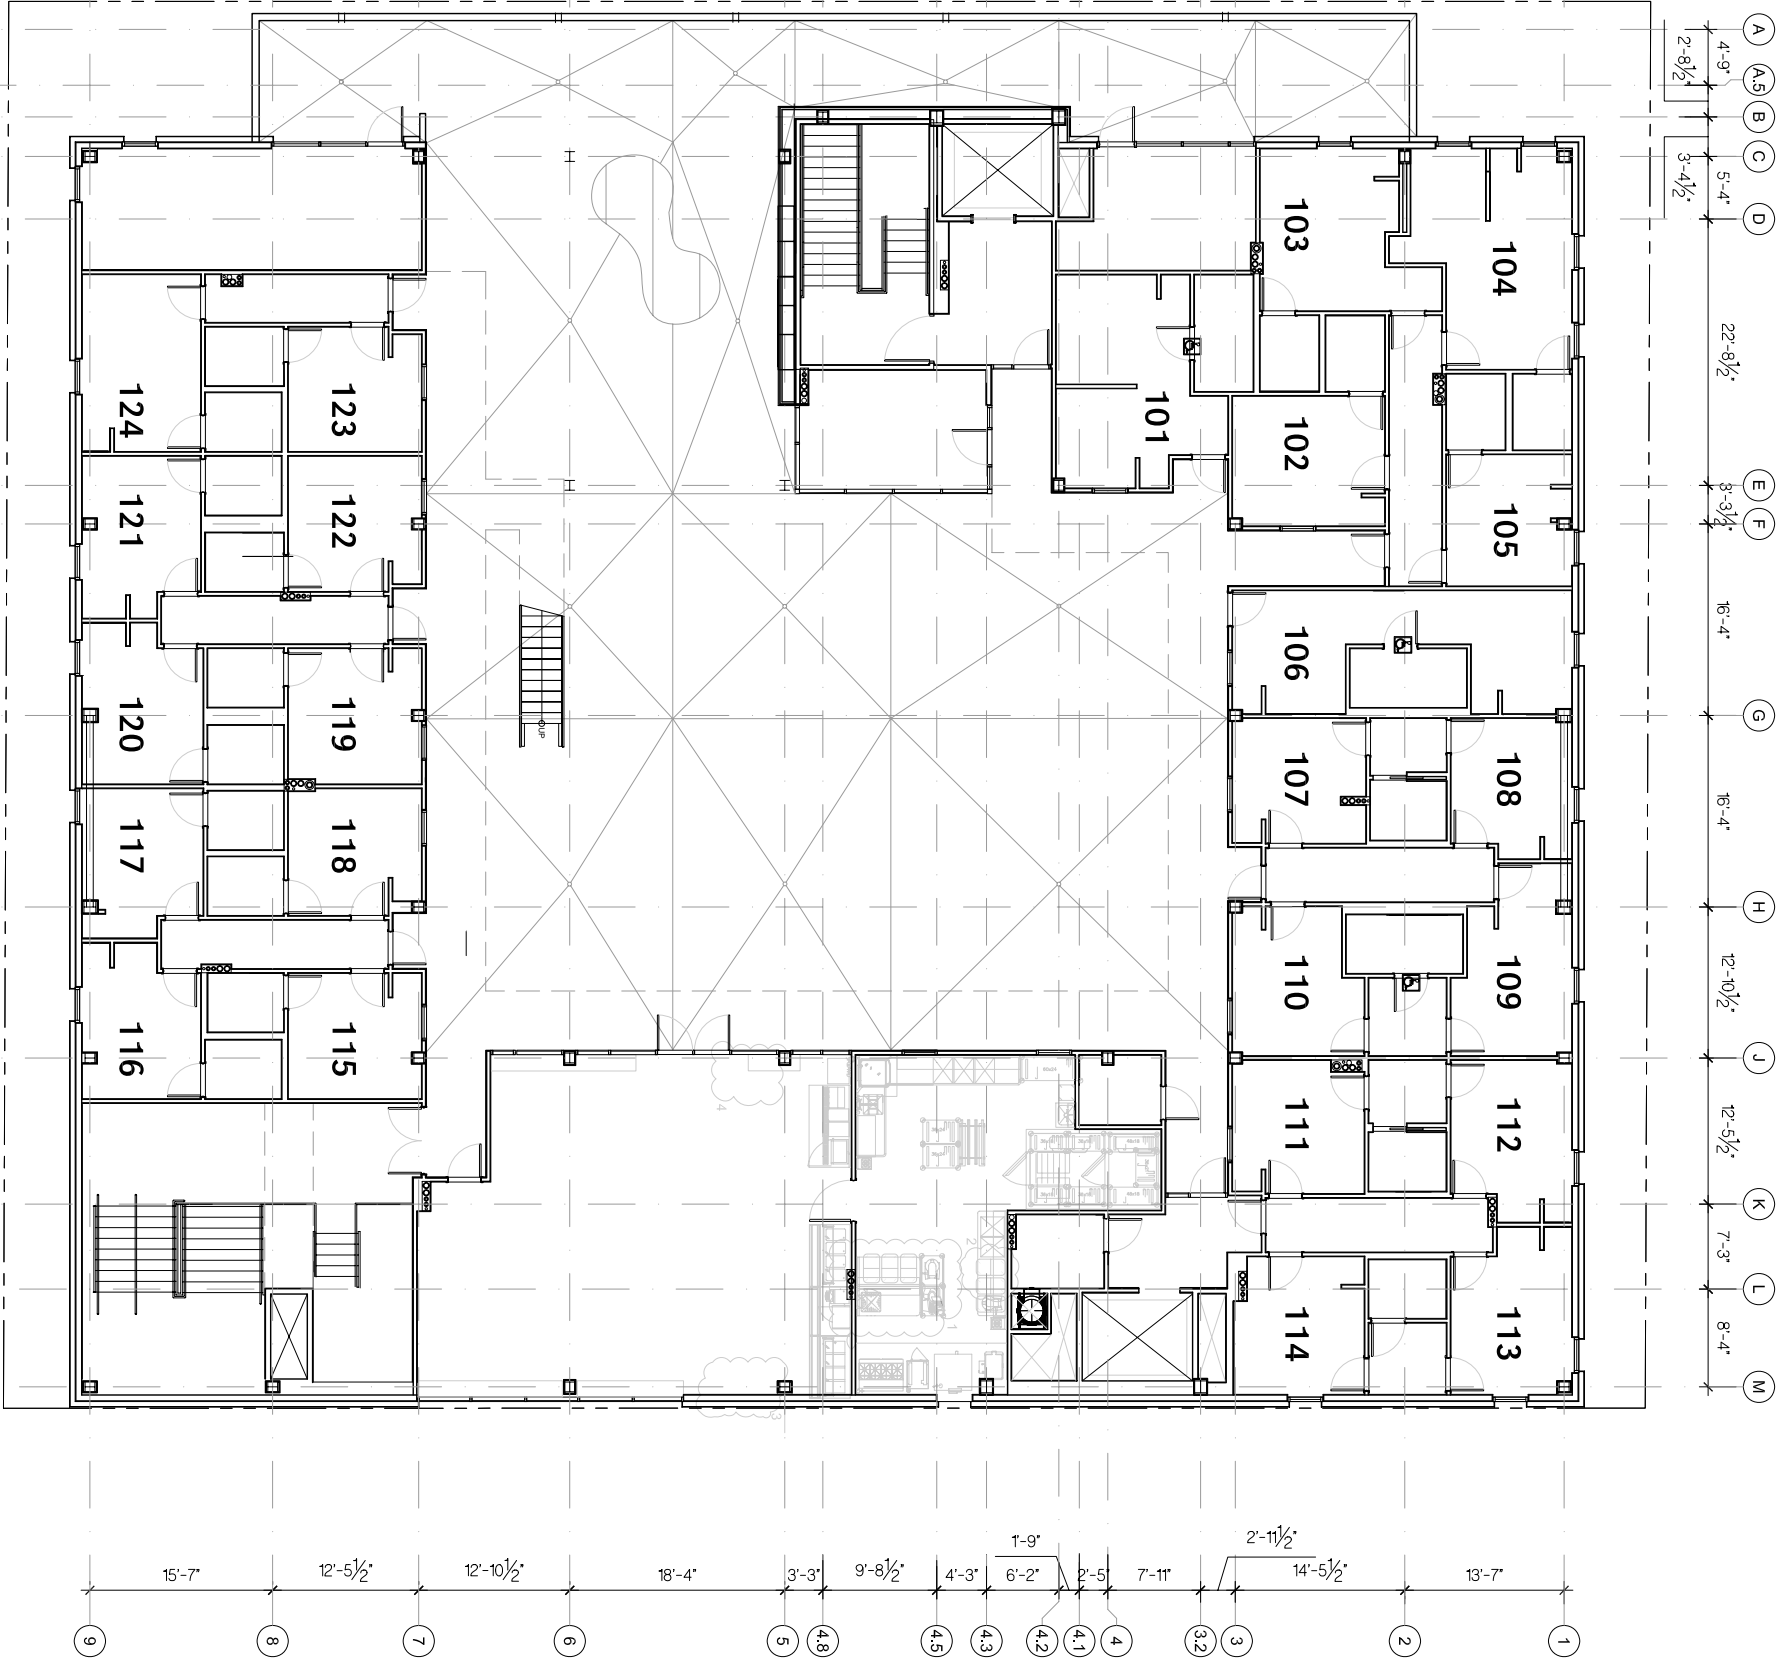

CONSTRUCTION SET

A104

LEVEL TWO FLOOR PLAN	COLLEGE HOUSES SUPER COOP 1905 NUECES STREET AUSTIN, TEXAS 78705	DRAWN BY: BAM DATE: 10/15/2007	REVISIONS / ADDENDA:	PROJ. NO.: 2005-2
			ADDENDIUM 1:06.13.07 ADDENDIUM 1:06.20.07 CONSTRUCTION SET: 10-15-07 ASI-18:05.12.08 REGISTERED ARCHITECT ALAN REED 13862 STATE OF TEXAS 05/12/2008	COTERA+REED ARCHITECTS 1801 NORTH LAMAR BLVD., SUITE 200 AUSTIN, TEXAS 78701 T: 512.472.3300 F: 512.472.3611