


COTERA+REED ARCHITECTS

1801 NORTH LAMAR BLVD., SUITE 200 AUSTIN, TEXAS 78701
T: 512.472.3300 F: 512.472.3611

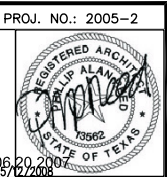

REVISIONS / ADDENDA:	
1	ADDENDIUM 1:06.13.07
2	ADDENDIUM 1:06.20.07
3	CONSTRUCTION SET: 10-15-07
4	ASI-18-05.12.08
5	ASI-20-05.20.08

DRAWN BY:
BAM
DATE:
10/15/2007

COLLEGE HOUSES
SUPER COOP


1905 NUECES STREET
AUSTIN, TEXAS 78705

LEVEL THREE
FLOOR PLAN

A105



CONSTRUCTION
SET

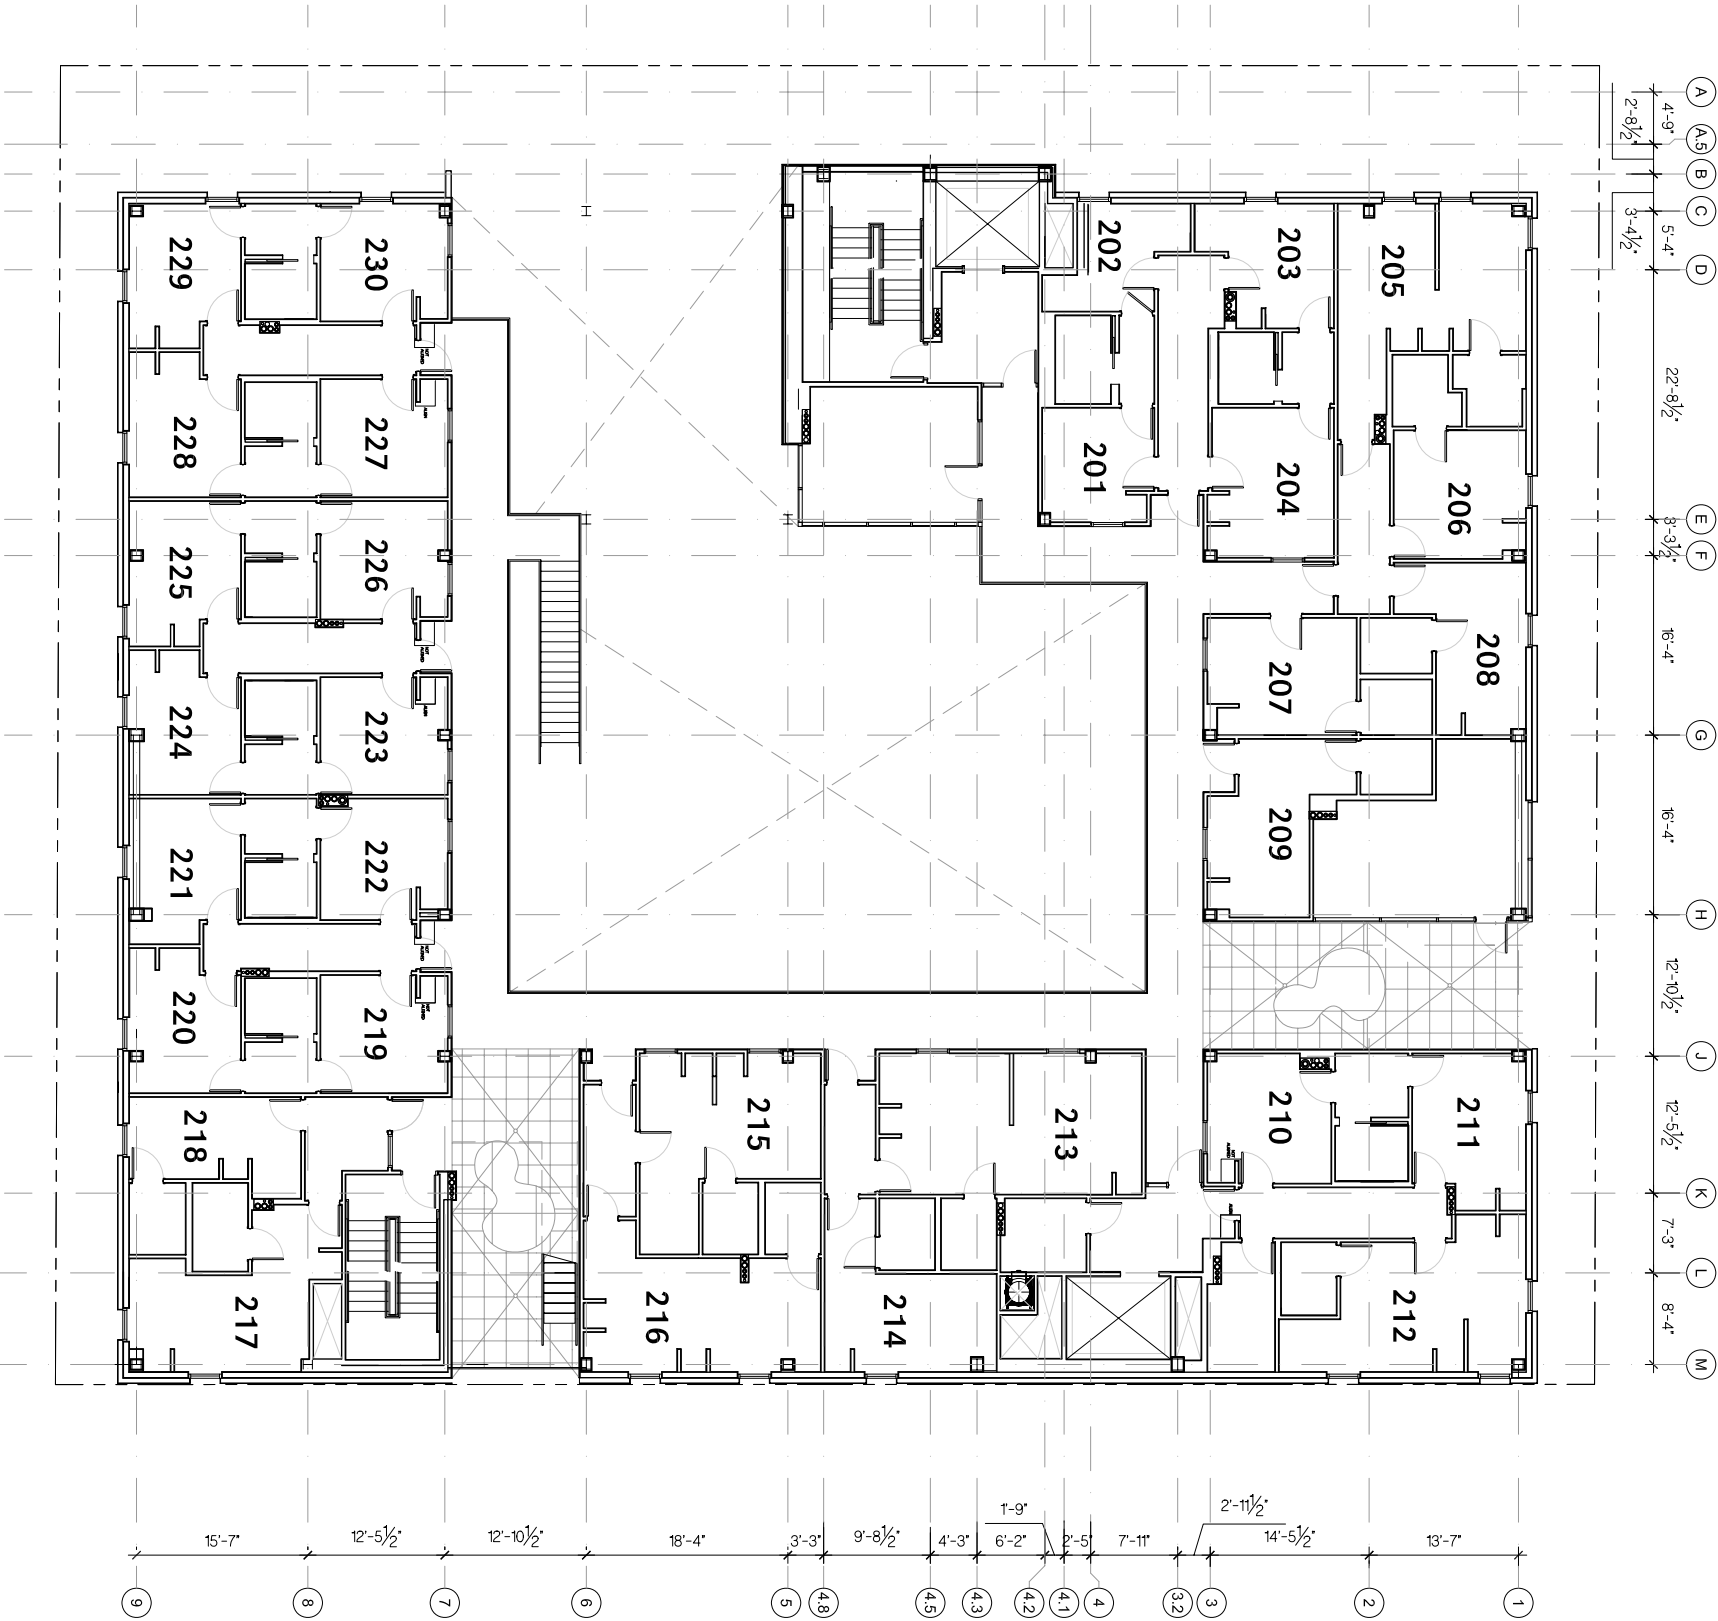

01

THIRD FLOOR PLAN

1/8" = 1'-0"

REF: --