


COTERA+REED ARCHITECTS

1801 NORTH LAMAR BLVD., SUITE 200 AUSTIN, TEXAS 78701
T: 512.472.3300 F: 512.472.3611

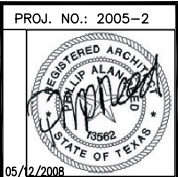

05/12/2008

DRAWN BY: BAM DATE: 10/15/2007	REVISIONS / ADDENDA:
	1. ADDENDIUM 1:06.13.07
	2. ADDENDIUM 1:06.20.07
	3. CONSTRUCTION SET: 10-15-07
	6. ASI-18.05.12.08


COLLEGE HOUSES
SUPER COOP
1905 NUECES STREET
AUSTIN, TEXAS 78705

LEVEL FIVE
FLOOR PLAN

A107



CONSTRUCTION
SET

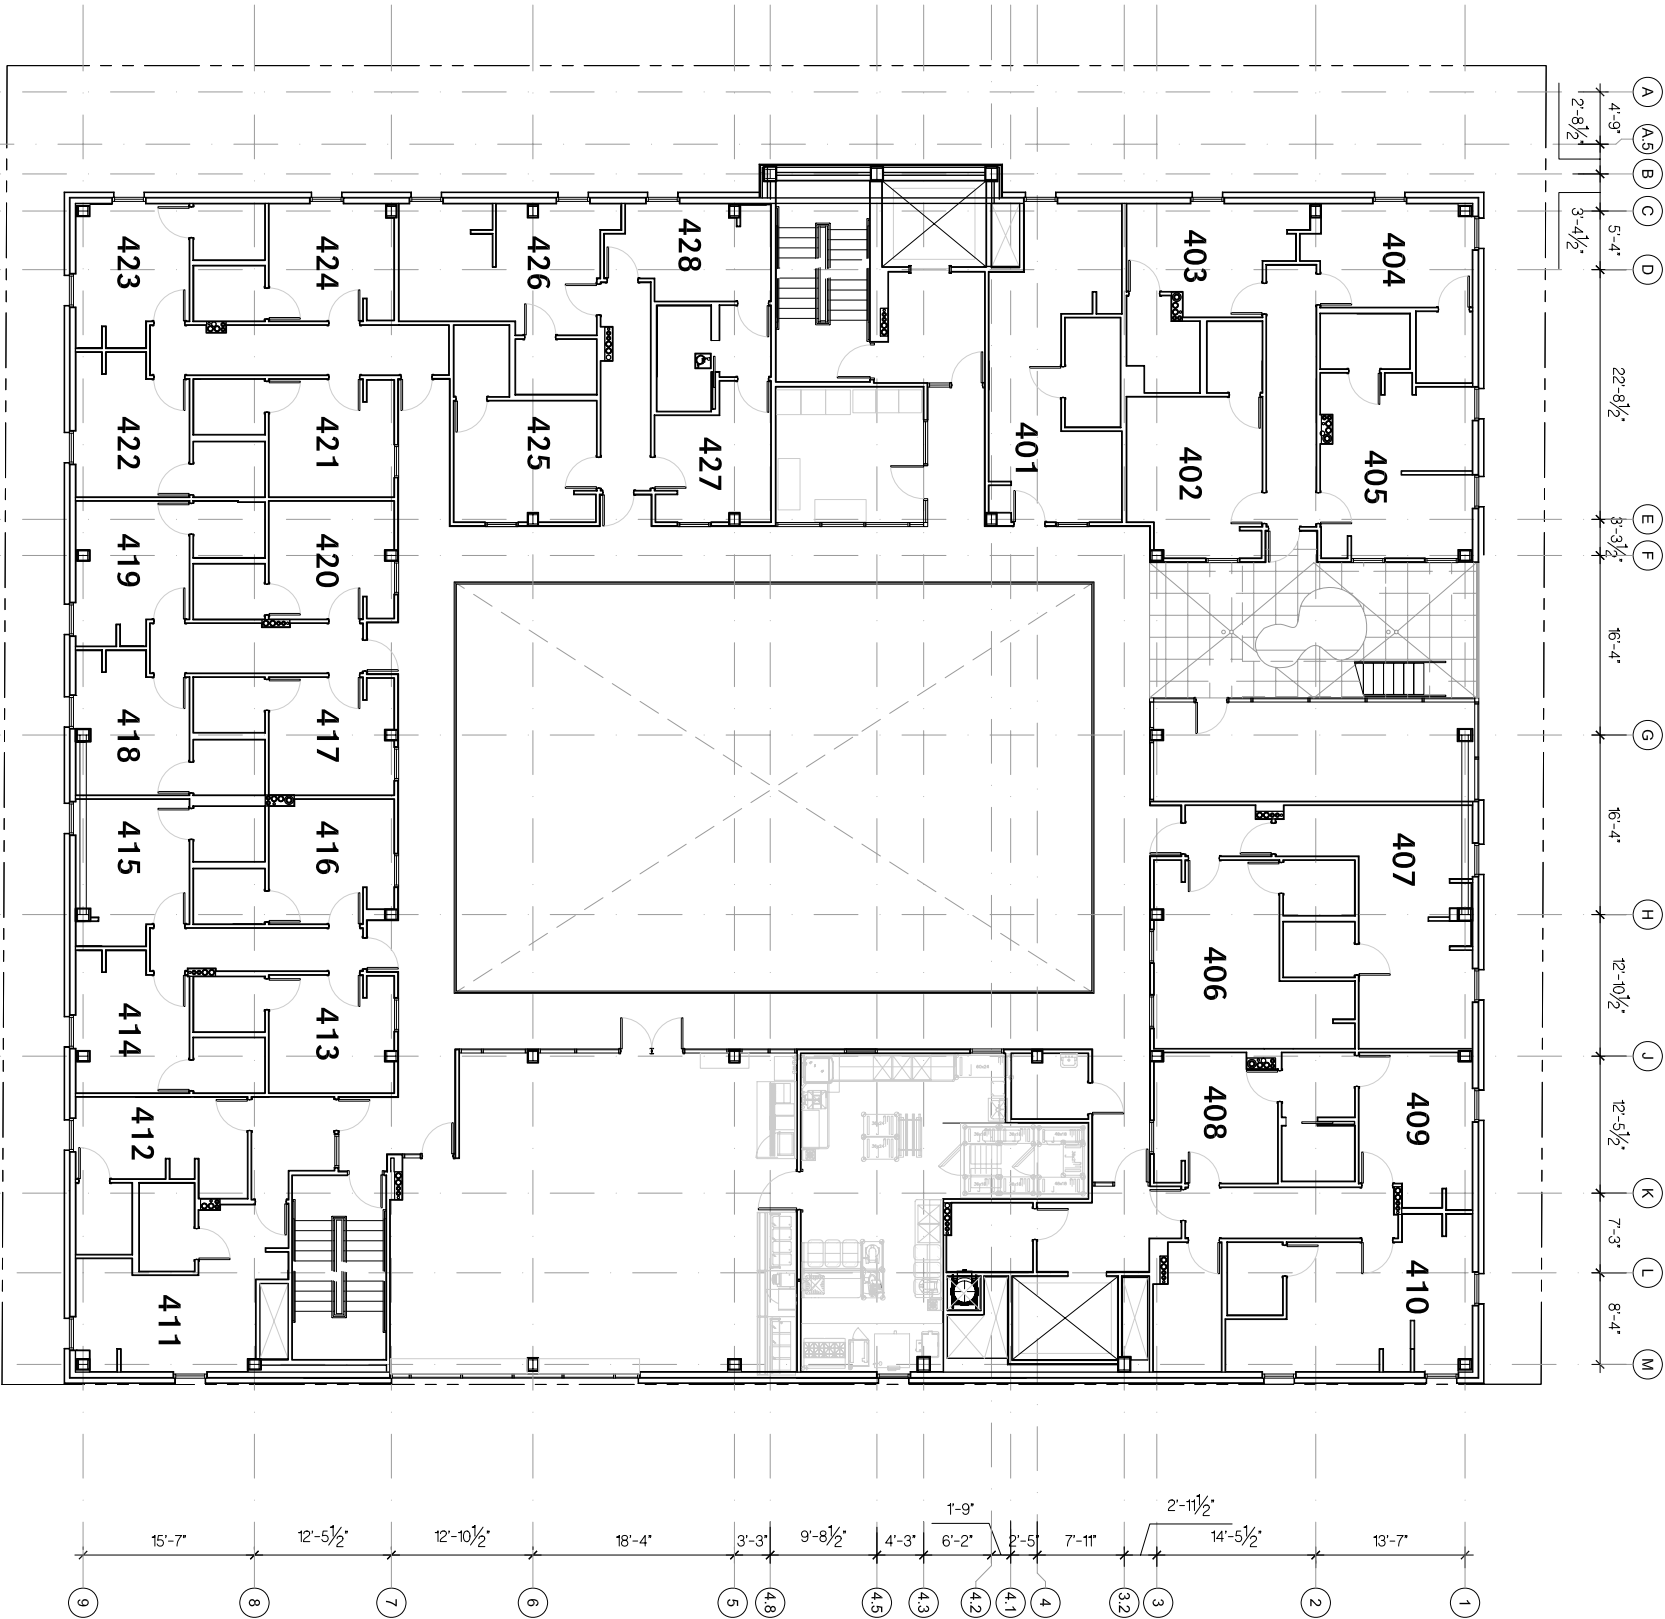

01

FIFTH FLOOR PLAN

1/8" = 1'-0"

REF: --