


SIXTH FLOOR PLAN
1/8" = 1'-0"

REF:

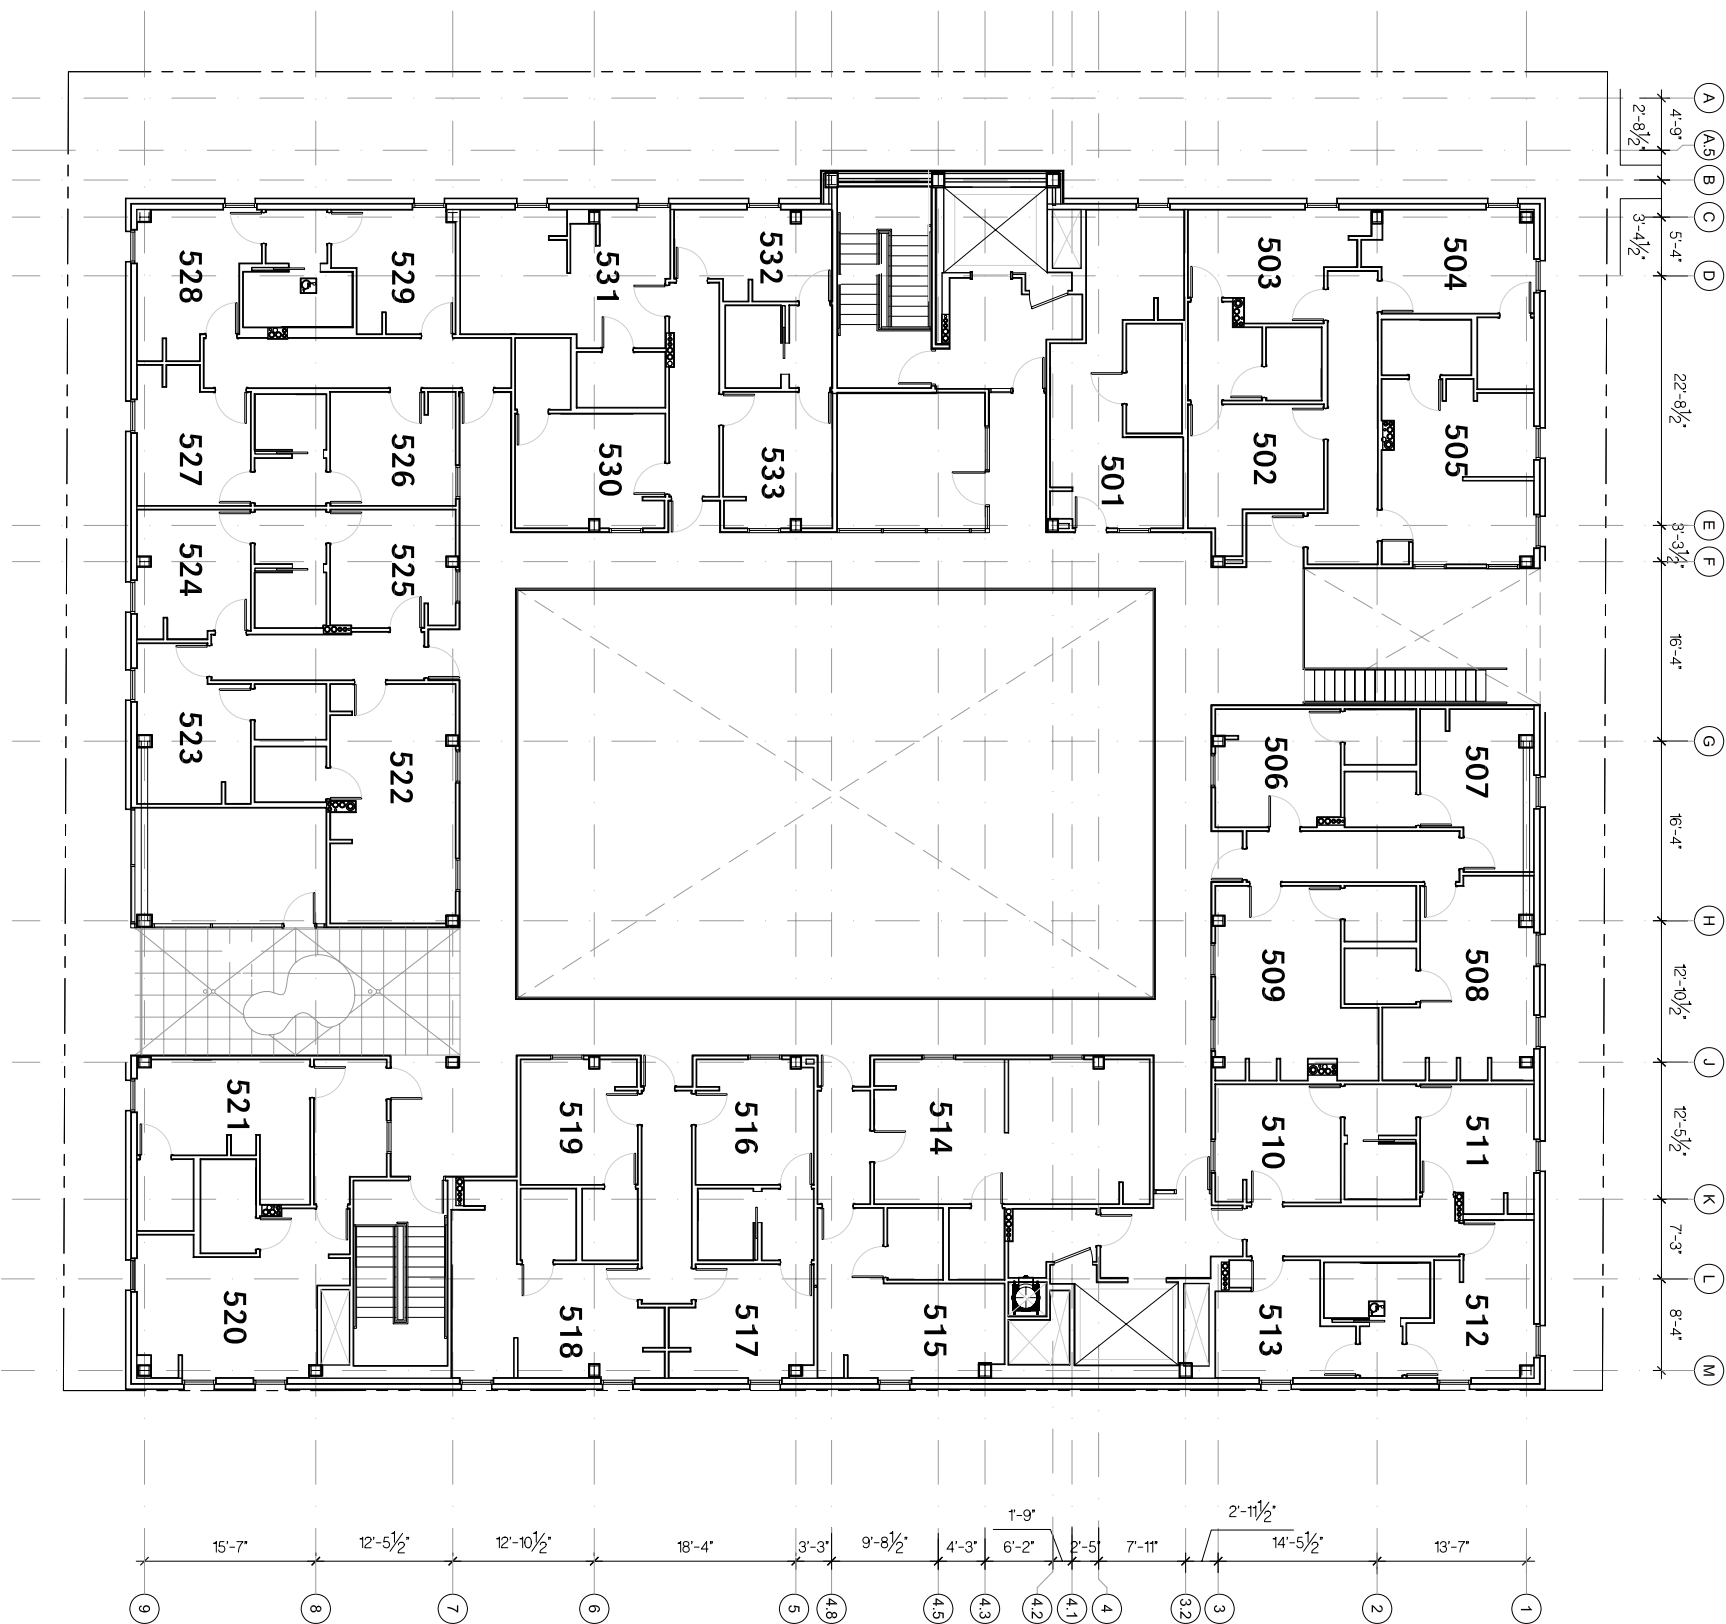

CONSTRUCTION SET

A108

1905 NUECES STREET
AUSTIN, TEXAS 78705

DRAWN BY:
BAM

DATE:
10/15/2007

DATE:
10/15/2007

REVISIONS / ADDENDA:

1	ADDENDIUM 1:06.13.07
3	ADDENDIUM 1:06.20.07
5	CONSTRUCTION SET: 10-15-07
6	ASI 18:05.12.08

PROJ. NO.: 2005-2

05/12/2008

COTERA+REED ARCHITECTS

1801 NORTH LAMAR BLVD., SUITE 200 AUSTIN, TEXAS 78701
T: 512.472.3300 F: 512.472.3611