


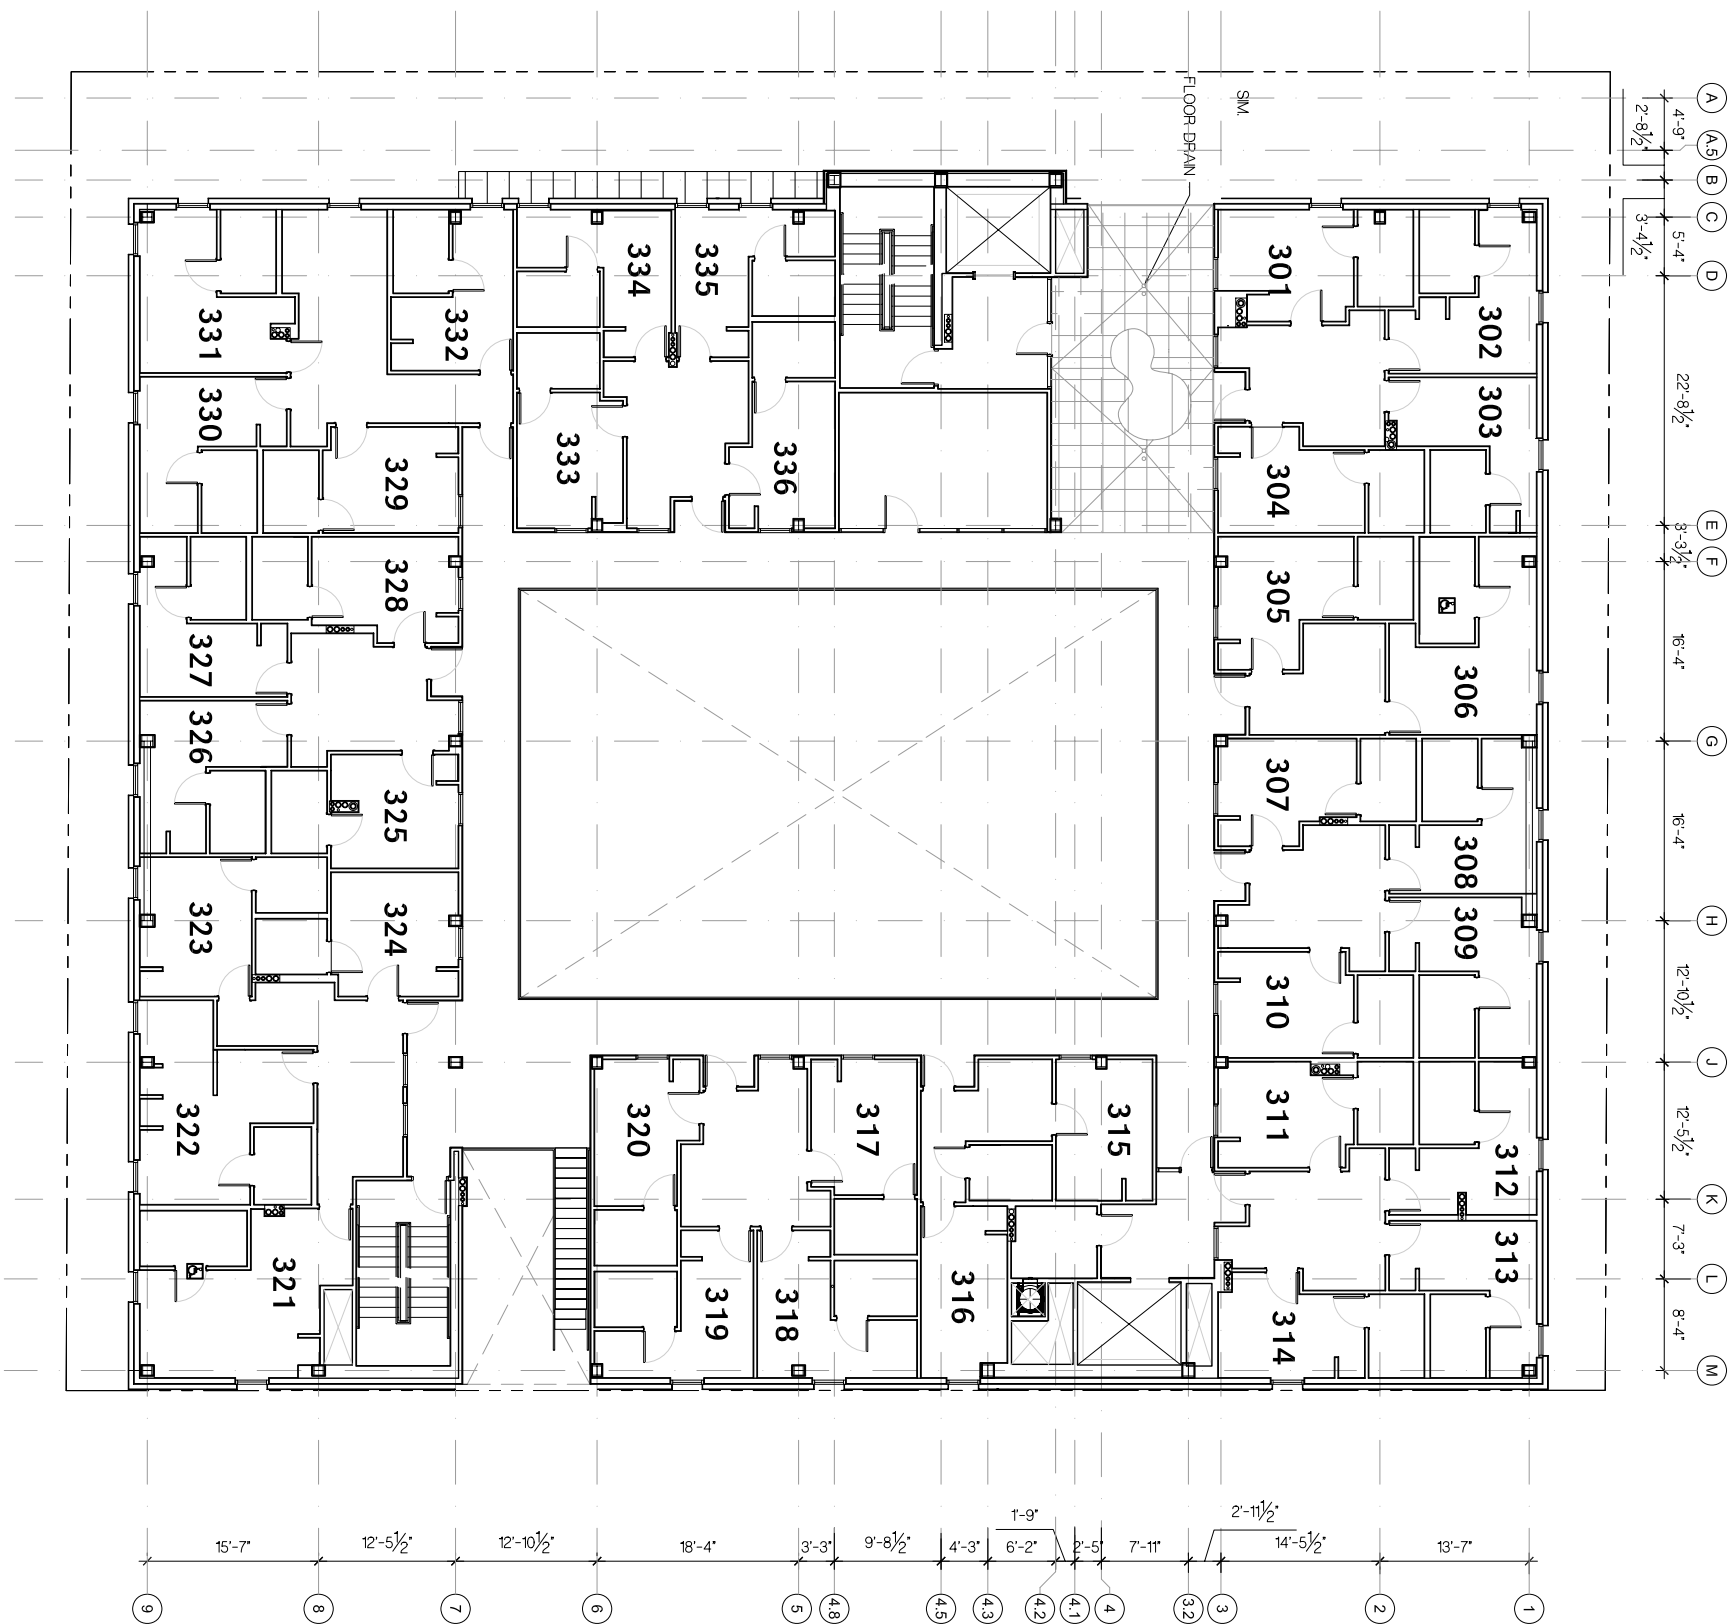


CONSTRUCTION SET

1905 NUECES STREET
AUSTIN, TEXAS 78705

DATE:
10/15/2007

REVISIONS / ADDENDA:	
1	ADDENDIUM 1:06.13.07
3	ADDENDIUM 1:06.20.07
5	CONSTRUCTION SET: 10-15-07
6	ASI-18: 05.12.08

PROJ. NO.: 2005-2

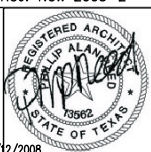

05/12/2008

COTERA+REED ARCHITECTS

1801 NORTH LAMAR BLVD., SUITE 200 AUSTIN, TEXAS 78701
T: 512.472.3300 F: 512.472.3611